FilmL.A., Inc.
1201 W. 5th Street, Suite T-800
Los Angeles, CA 90017
t: (213)977-8600 - f: (213)977-8601
www.filmla.com

Summary Information

Permit No: F00050724-A **Type of Permit:** FILMING **Release Date:** 04/02/2012

Production Company OPEN VISTA PRODUCTIONS LLC

Insured Company Name OPEN VISTA PRODUCTIONS LLC

Contact Phone No. 1 310-315-4808
Contact Phone No. 2
Fax 310-315-4802
Address 3000 W OLYMPIC BLVD, BLDG 4, #2250
SANTA MONICA, California 90404

Production Title ENLIGHTENED

Type of Production TV Drama

Producer SCOTT STEPHENS

Director MIKE WATERS

1st AD ERIC TIGNINI

Production Manager PETER FELDMAN

FilmL.A. Coordinator Tim Overbeck

Location Manager Peter Martorano
Primary Phone Mobile - 213-798-7779
Secondary Phone

Location Assistant Manny Padilla
Primary Phone Mobile - 760-403-8774
Secondary Phone

Fees

Notification Charge	$310.00
LA CITY LANE AND STREET CLOSURE FEE	$312.00
FILMLA FILM PERMIT RIDER FEE	$100.00
LA CITY FIRE SAFETY OFFICER	$2,048.00

Total Permit Fee $2,770.00

Number of Locations 2

NOT A PERMIT

FilmL.A., Inc.
1201 W. 5th Street, Suite T-800
Los Angeles, CA 90017
t: (213)977-8600 - f: (213)977-8601
www.filmla.com

Summary Information — Location

Permit Number F00050724-A
Production Company OPEN VISTA PRODUCTIONS LLC
Insured Company OPEN VISTA PRODUCTIONS LLC
Production Title ENLIGHTENED

Location Manager Peter Martorano
Primary Phone Mobile - 213-798-7779
Secondary Phone

Location Address 21650 Oxnard St, Woodland Hills, CA, 91367

Location Type Office Building

Prep Dates 4/2/2012 - 4/2/2012 07:00 - 19:00 1 day

Film Dates 4/3/2012 - 4/3/2012 10:00 - 19:00 1 day
4/4/2012 - 4/4/2012 13:00 - 02:00 1 day

Strike Dates 4/5/2012 - 4/5/2012 07:00 - 19:00

Open or Closed to the Public Closed

Generic Conditions
All Vehicles must be parked legally.
Community Survey Obtained
Must Maintain 5' Clearance on Sidewalks/Walkways
Must maintain local/emergency access
No cast or crew parking on area streets
No interference with merchant activity
No interference with vehicular or pedestrian traffic
No Parking in handicap spaces at anytime.
Number of uniformed officers listed on the permit is a minimum requirement. Permittee remains responsible for deploying a sufficient number of uniformed officers to provide traffic and crowd control to ensure the safety of the film crew and the public.
Traffic control must be done in accordance w/MUTCD
Traffic Officers Required
Uniformed officers shall have a copy of the film permit in their possession and are required to confirm that all traffic control signage devices are in place.

Please see attached documents
50724 - Oxnard btw Owensmouth & Canoga.SS Curb ENLIGHTENED.pdf
50724 - Califa btw Canoga & Owensmouth NS Curb ENLIGHTENED.pdf
50724, Oxnard btw Owensmouth Canoga.pdf
50724, Owensmouth ave btw Califa st Oxnard ES Curb - ENLIGHTENED.pdf
Califa 4-5-12 Enlightened.pdf
ES Owensmouth Enlightened.pdf

Equipment on Location

Type	Quantity
5 or 10 ton trucks	6
Cast/Crew vehicles	65
Cube Trucks	6
Generator	1
Honey Wagons	1
Motor Homes	2
Picture vehicles	2
Stakebed Trucks	3
Trailers	1
Vans	3

Personnel on Location

Type	Quantity
Cast	5
Crew	70
LA City UFSO assigned	29083
Off-Duty/Retired LAPD Officer(s)	2

Filming Activities Equipment on sidewalk only.; Exterior establishing shots; Interior and exterior dialogue; Trucks to park overnight in curb lane closure. Vehicles parked in lane closure opposite directions.;

NOT A PERMIT

FilmL.A., Inc.
1201 W. 5th Street, Suite T-800
Los Angeles, CA 90017
t: (213)977-8600 - f: (213)977-8601
www.filmla.com

Summary Information — Location

Permit Number	F00050724-A	**Location Manager**	Peter Martorano
Production Company	OPEN VISTA PRODUCTIONS LLC	Primary Phone	Mobile - 213-798-7779
Insured Company	OPEN VISTA PRODUCTIONS LLC	Secondary Phone	
Production Title	ENLIGHTENED		

Jurisdiction	**Political:** Los Angeles City - Council District 03	**Police:** Los Angeles Police Department	**Fire:** Los Angeles City
Thomas Guide	**Page:** 560	**Grid:** A1	

Approvals	LOS ANGELES POLICE DEPARTMENT	Sam Park
	LOS ANGELES CITY FIRE DEPARTMENT - FILM UNIT	Vincent Owens
	FILML.A. CLOSURES	Joshua Mingo
	LOS ANGELES CITY DEPARTMENT OF PUBLIC WORKS	David Chanquin

Coordinator Note 1 LA CITY UFSO REQUIRED:
4/3: 1000-0300 HOURS
4/4: 1300-0200 HOURS

**UFSO TO FOLLOW FROM 21650 OXNARD ST TO 5919 CANOGA AV ON 4/3

Coordinator Note RIDER A -
RELEASES LOCATION
COLLECTS FEES

Parking

Base Camp
Location Type : Filming Location

Crew Parking
Location Type : Filming Location

Lane / Full Closure S/S CURBLANE CLOSURE OF OXNARD ST., OWENSMOUTH AVE- CANOGA AVE
Approximate Footage 901 - 1200
Date(s) 4/3/2012 to 4/3/2012 **Time(s)** 00:00 to 00:00

Lane / Full Closure N/S CALIFA ST., OWENSMOUTH AVE- CANOGA AVE
Approximate Footage 901 - 1200
Date(s) 4/3/2012 to 4/3/2012 **Time(s)** 00:00 to 00:00

Lane / Full Closure N/S CALIFA ST., OWENSMOUTH AVE- CANOGA AVE
Approximate Footage 601 - 900
Date(s) 4/4/2012 to 4/4/2012 **Time(s)** 00:00 to 02:00

Lane / Full Closure S/S CURBLANE CLOSURE OF OXNARD ST., OWENSMOUTH AVE- CANOGA AVE
Approximate Footage 0 - 300
Date(s) 4/4/2012 to 4/4/2012 **Time(s)** 00:00 to 02:00

Lane / Full Closure S/S CURBLANE CLOSURE OF OXNARD ST., OWENSMOUTH AVE- CANOGA AVE
Approximate Footage 0 - 300
Date(s) 4/2/2012 to 4/2/2012 **Time(s)** 07:00 to 22:00

Lane / Full Closure E/S CURB LANE OWENSMOUTH AV., OXNARD ST.-CALIFA ST.

NOT A PERMIT

FilmL.A., Inc.
1201 W. 5th Street, Suite T-800
Los Angeles, CA 90017
t: (213)977-8600 - f: (213)977-8601
www.filmla.com

Summary Information — Location

Permit Number	F00050724-A	**Location Manager**	Peter Martorano
Production Company	OPEN VISTA PRODUCTIONS LLC	Primary Phone	Mobile - 213-798-7779
Insured Company	OPEN VISTA PRODUCTIONS LLC	Secondary Phone	
Production Title	ENLIGHTENED		

Approximate Footage 0 - 300

Date(s) 4/2/2012 to 4/2/2012 **Time(s)** 07:00 to 22:00

Lane / Full Closure E/S CURBLANE OF OWENSMOUTH AVE., OXNARD ST- CALIFA ST (CONTINUOUS)

Approximate Footage 0 - 300

Date(s) 4/2/2012 to 4/5/2012 **Time(s)** 07:00 to 02:00

Lane / Full Closure N/S CALIFA ST., OWENSMOUTH AVE- CANOGA ST

Approximate Footage 0 - 300

Date(s) 4/5/2012 to 4/5/2012 **Time(s)** 07:00 to 19:00

NOT A PERMIT

FilmL.A., Inc.
1201 W. 5th Street, Suite T-800
Los Angeles, CA 90017
t: (213)977-8600 - f: (213)977-8601
www.filmla.com

Summary Information — Location

Permit Number	F00050724-A	**Location Manager**	Peter Martorano
Production Company	OPEN VISTA PRODUCTIONS LLC	Primary Phone	Mobile - 213-798-7779
Insured Company	OPEN VISTA PRODUCTIONS LLC	Secondary Phone	
Production Title	ENLIGHTENED		

Location Address 5919 Canoga Ave, Woodland Hills, CA, 91367

Location Type Bar

Film Dates 4/3/2012 - 4/3/2012 18:00 - 03:00 1 day

Open or Closed to the Public Open

Generic Conditions
All Vehicles must be parked legally.
Community Survey Required
Must Maintain 5' Clearance on Sidewalks/Walkways
Must maintain local/emergency access
No cast or crew parking on area streets
No interference with merchant activity
No interference with vehicular or pedestrian traffic
No Parking in handicap spaces at anytime.
Number of uniformed officers listed on the permit is a minimum requirement. Permittee remains responsible for deploying a sufficient number of uniformed officers to provide traffic and crowd control to ensure the safety of the film crew and the public.
Traffic control must be done in accordance w/MUTCD
Traffic Officers Required
Uniformed officers shall have a copy of the film permit in their possession and are required to confirm that all traffic control signage devices are in place.

Equipment on Location

Type	Quantity
5 or 10 ton trucks	6
Cast/Crew vehicles	65
Cube Trucks	6
Generator	1
Honey Wagons	1
Motor Homes	2
Stakebed Trucks	3
Trailers	1
Vans	3

Personnel on Location

Type	Quantity
Cast	5
Crew	70
LA City UFSO assigned	29083

Filming Activities Equipment on property; Exterior establishing shots; Interior Dialogue;

Jurisdiction **Political:** Los Angeles City - Council District 03 **Police:** Los Angeles Police Department **Fire:** Los Angeles City

Thomas Guide **Page:** 560 **Grid:** B1

Approvals
LOS ANGELES POLICE DEPARTMENT — Sam Park
LOS ANGELES CITY FIRE DEPARTMENT - FILM UNIT — Vincent Owens

Coordinator Note
1 LA CITY UFSO REQUIRED:
4/3: 1000-0300 HOURS
4/4: 1300-0200 HOURS

**UFSO TO FOLLOW FROM 21650 OXNARD ST TO 5919 CANOGA AV ON 4/3

NOT A PERMIT

FilmL.A., Inc.
1201 W. 5th Street, Suite T-800
Los Angeles, CA 90017
t: (213)977-8600 - f: (213)977-8601
www.filmla.com

Summary Information — Location

Location 2 of 2

Permit Number	F00050724-A	**Location Manager**	Peter Martorano
Production Company	OPEN VISTA PRODUCTIONS LLC	Primary Phone	Mobile - 213-798-7779
Insured Company	OPEN VISTA PRODUCTIONS LLC	Secondary Phone	
Production Title	ENLIGHTENED		

Coordinator Note RIDER A -
RELEASES LOCATION
COLLECTS FEES

Parking

Base Camp
Location Type : Filming Location
Parking Notes
21221 OXNARD ST.

Crew Parking
Location Type : Filming Location

NOT A PERMIT

Permit #F000507724-A

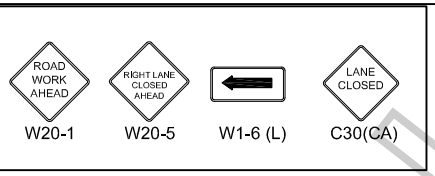

FLASHING ARROW SIGN (FAS)
28" TRAFFIC CONE
TYPE II BARRICADE WITH SIGN

OPEN VISTA, LLC
" ENLIGHTENED "

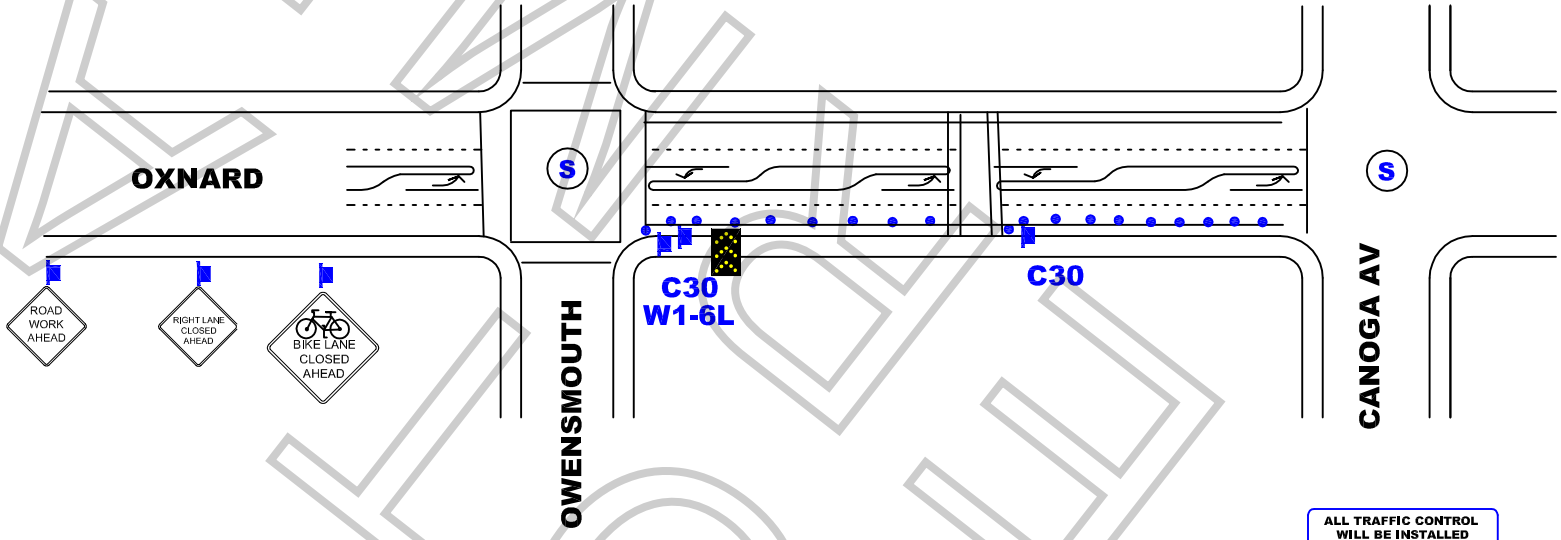

ALL TRAFFIC CONTROL WILL BE INSTALLED AND CONFORM TO THE MUTCD AND WATCH MINIMUM REQUIREMENTS

WORK ZONE TRAFFIC CONTROL PLAN GENERAL NOTES

1. DATE/TIME: 4-3-12 FROM 10:00 HOURS TO 19:00 HOURS.
2. DATE/TIME: 4-4-12 FROM 13:00 HOURS TO 02:00 HOURS.
3. ALL SIGNING, STRIPING, AND TRAFFIC CONTROL DEVICES SHALL CONFORM TO THE (CURRENT) STATE OF CALIFORNIA DEPARTMENT OF TRANSPORTATION (CALTRANS) STANDARD PLANS AND STANDARD SPECIFICATIONS, CALIFORNIA MUTCD, AND ANY ADDENDUMS THERETO, AND AS SHOWN ON THESE PLANS, SYMBOLS AND ABBREVIATIONS USED ARE SHOWN ON CALTRANS STANDARD PLANS A10A&B, A20A-D, AND A24A-E.
4. THERE WILL BE NO INTERFERENCE WITH TRAFFIC SIGNALS OR CROSSWALKS.
5. CONES WILL BE 28" MINIMUM HEIGHT AND HAVE REFLECTORIZED SLEEVES FOR NIGHT WORK.
6. POLICE WILL DIRECT TRAFFIC IF NECESSARY.

JCL BARRICADE COMPANY.
2334 E. EIGHTH ST., CA 90021
*Ph: (213) 622-9775 * Fax: (213) 622-9790*
CA Lic # 805357
TRAFFIC PLAN DRAWN BY:
ISMAEL RODRIGUEZ
Traffic control plan is drawn per MUTCD & 2009 Work Area Traffic Control Handbook

TRAFFIC CONTROL FOR:
OPEN VISTA, LLC
" ENLIGHTENED "

OXNARD BLVD
FROM OWENSMOUTH & CANOGA
CITY OF LOS ANGELES, CA

LOCATION CONTACT:
ELISA SMITH
OFFICE #: 213.763.9000

REV#	DATE	REVISION DESCRIPTION

Permit #F0005072 4-A

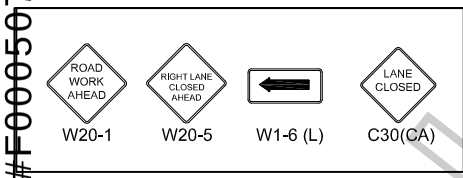

OPEN VISTA, LLC
" ENLIGHTENED "

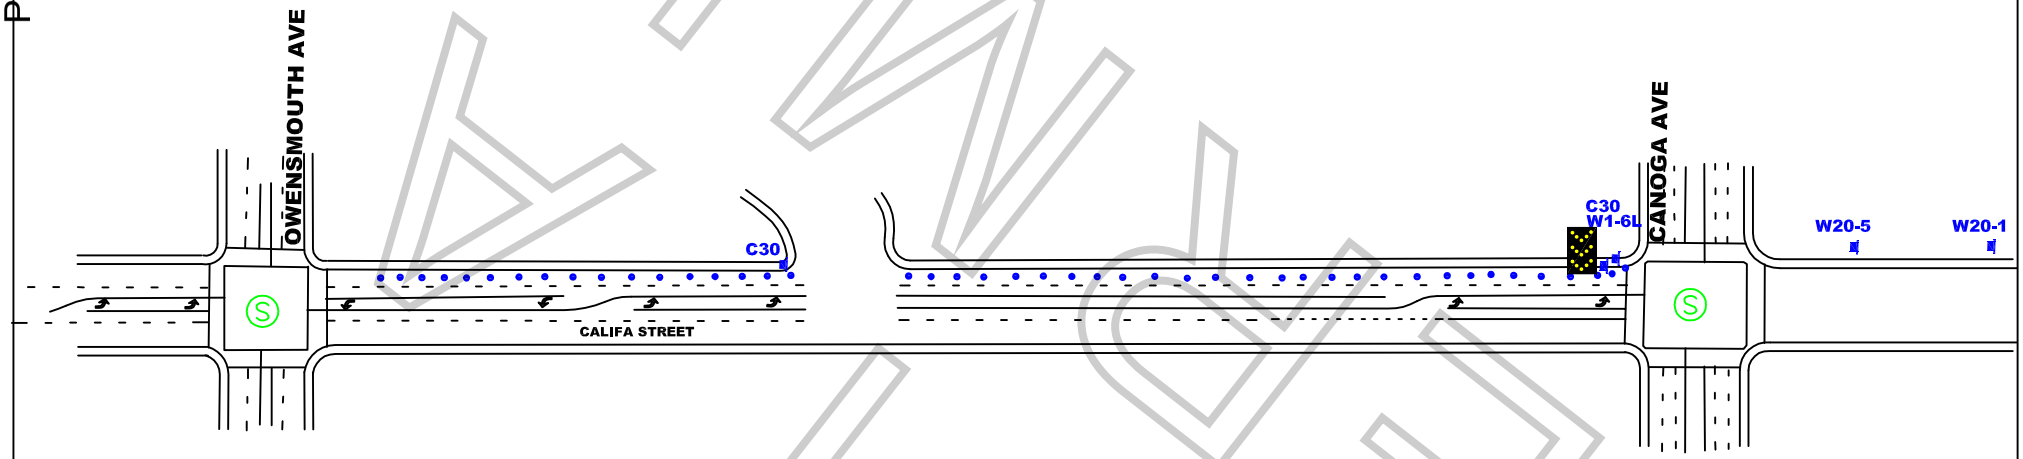

WORK ZONE TRAFFIC CONTROL PLAN GENERAL NOTES

ALL TRAFFIC CONTROL WILL BE INSTALLED AND CONFORM TO THE MUTCD AND WATCH MINIMUM REQUIREMENTS

1. DATE/TIME: 4-3-12 FROM 10:00 HOURS TO 19:00 HOURS.
2. DATE/TIME: 4-4-12 FROM 13:00 HOURS TO 02:00 HOURS.
3. ALL SIGNING, STRIPING, AND TRAFFIC CONTROL DEVICES SHALL CONFORM TO THE (CURRENT) STATE OF CALIFORNIA DEPARTMENT OF TRANSPORTATION (CALTRANS) STANDARD PLANS AND STANDARD SPECIFICATIONS, CALIFORNIA MUTCD, AND ANY ADDENDUMS THERETO, AND AS SHOWN ON THESE PLANS, SYMBOLS AND ABBREVIATIONS USED ARE SHOWN ON CALTRANS STANDARD PLANS A10A&B, A20A-D, AND A24A-E.
4. THERE WILL BE NO INTERFERENCE WITH TRAFFIC SIGNALS OR CROSSWALKS.
5. CONES WILL BE 28" MINIMUM HEIGHT AND HAVE REFLECTORIZED SLEEVES FOR NIGHT WORK.
6. POLICE WILL DIRECT TRAFFIC IF NECESSARY.

JCL BARRIDADE COMPANY.
2334 E. EIGHTH ST., CA 90021
Ph: (213) 622-9775 * Fax: (213) 622-9790
CA Lic # 805357
TRAFFIC PLAN DRAWN BY:
ISMAEL RODRIGUEZ
Traffic control plan is drawn per MUTCD & 2009 Work Area Traffic Control Handbook

TRAFFIC CONTROL FOR:	PROJECT LOCATION:	LOCATION CONTACT:
OPEN VISTA, LLC " ENLIGHTENED "	CALIFA FROM CANOGA & OWENSMOUTH CITY OF LOS ANGELES, CA	ELISA SMITH OFFICE #: 213.763.9000

REV#	DATE	REVISION DESCRIPTION

FINAL COPY

Permit #F00050724-A

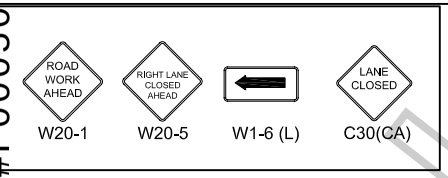

OPEN VISTA, LLC
" ENLIGHTENED "

FLASHING ARROW SIGN (FAS)
28" TRAFFIC CONE
TYPE II BARRICADE WITH SIGN

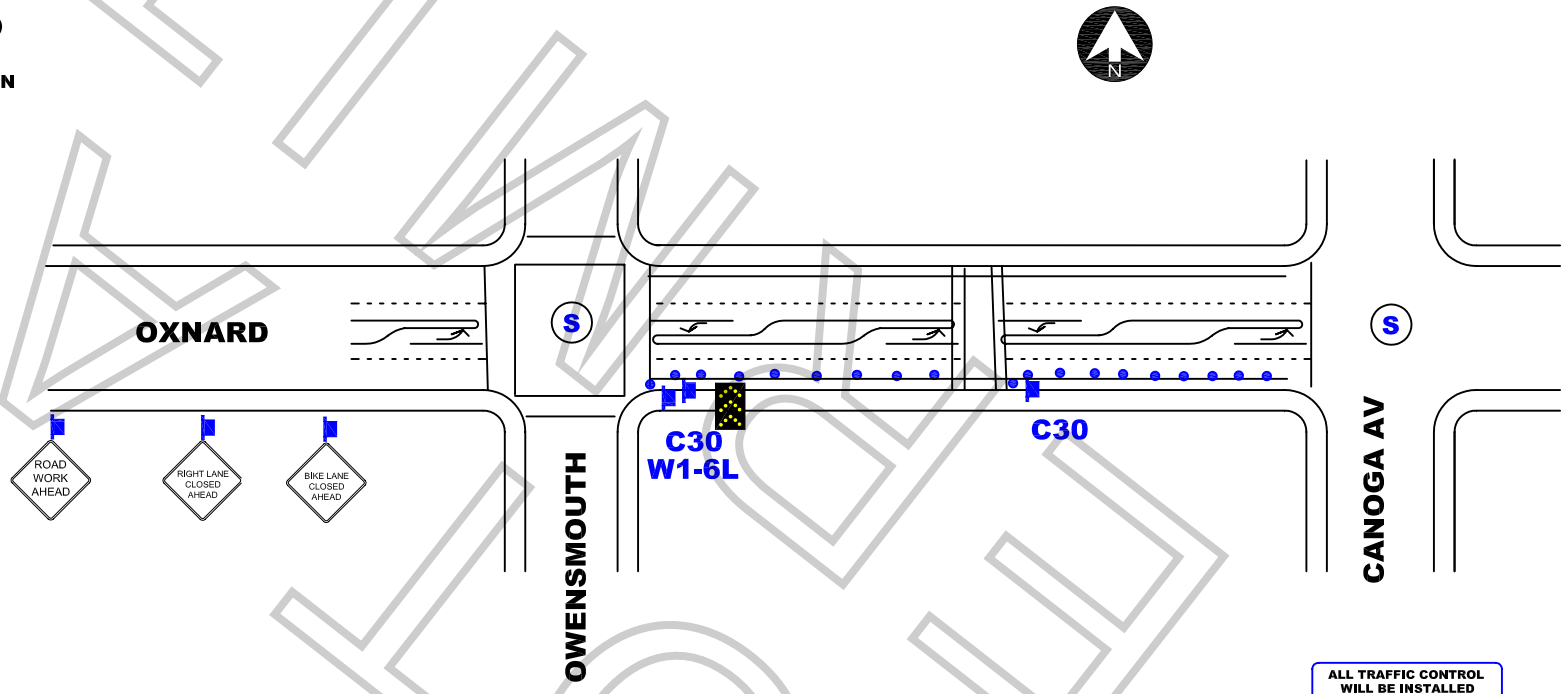

ALL TRAFFIC CONTROL WILL BE INSTALLED AND CONFORM TO THE MUTCD AND WATCH MINIMUM REQUIREMENTS

WORK ZONE TRAFFIC CONTROL PLAN GENERAL NOTES

1. DATE/TIME: 4-2-12 FROM 07:00 HOURS TO 22:00 HOURS.
2. DATE/TIME: 4-3-12 FROM 10:00 HOURS TO 19:00 HOURS.
3. DATE/TIME: 4-4-12 FROM 13:00 HOURS TO 02:00 HOURS.
4. ALL SIGNING, STRIPING, AND TRAFFIC CONTROL DEVICES SHALL CONFORM TO THE (CURRENT) STATE OF CALIFORNIA DEPARTMENT OF TRANSPORTATION (CALTRANS) STANDARD PLANS AND STANDARD SPECIFICATIONS, CALIFORNIA MUTCD, AND ANY ADDENDUMS THERETO, AND AS SHOWN ON THESE PLANS, SYMBOLS AND ABBREVIATIONS USED ARE SHOWN ON CALTRANS STANDARD PLANS A10A&B, A20A-D, AND A24A-E.
5. THERE WILL BE NO INTERFERENCE WITH TRAFFIC SIGNALS OR CROSSWALKS.
6. CONES WILL BE 28" MINIMUM HEIGHT AND HAVE REFLECTORIZED SLEEVES FOR NIGHT WORK.
7. POLICE WILL DIRECT TRAFFIC IF NECESSARY.

JCL BARRICADE COMPANY.
2334 E. EIGHTH ST., CA 90021
*Ph: (213) 622-9775 * Fax: (213) 622-9790*
CA Lic # 805357
TRAFFIC PLAN DRAWN BY:
E. RAMIREZ
Traffic control plan is drawn per MUTCD & 2009 Work Area Traffic Control Handbook

TRAFFIC CONTROL FOR:
OPEN VISTA, LLC
" ENLIGHTENED "

OXNARD BLVD
FROM OWENSMOUTH & CANOGA
CITY OF LOS ANGELES, CA

LOCATION CONTACT:
ELISA SMITH
OFFICE #: 213.763.9000

REV#	DATE	REVISION DESCRIPTION
1	3/31	ADDITIONAL DATE

FINAL COPY

Permit #F00050724-A

TRAFFIC CONTROL FOR:
OPEN VISTA, LLC
" ENLIGHTENED "

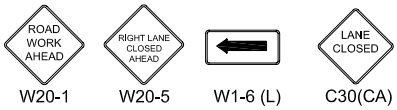

W20-1 W20-5 W1-6 (L) C30(CA)

FLASHING ARROW SIGN (FAS)
28" TRAFFIC CONE
TYPE II BARRICADE WITH SIGN

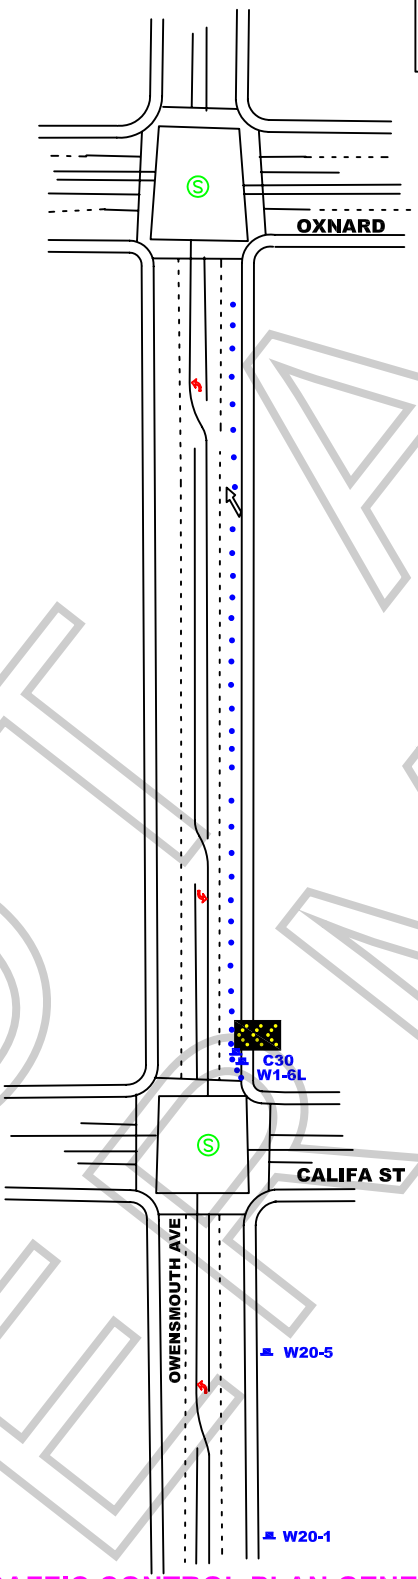

ALL TRAFFIC CONTROL WILL BE INSTALLED AND CONFORM TO THE MUTCD AND WATCH MINIMUM REQUIREMENTS

NOT A PERMIT

WORK ZONE TRAFFIC CONTROL PLAN GENERAL NOTES

1. DATE/TIME: 4-2-12 FROM 07:00 HOURS TO 22:00 HOURS.
2. ALL SIGNING, STRIPING, AND TRAFFIC CONTROL DEVICES SHALL CONFORM TO THE (CURRENT) STATE OF CALIFORNIA DEPARTMENT OF TRANSPORTATION (CALTRANS) STANDARD PLANS AND STANDARD SPECIFICATIONS, CALIFORNIA MUTCD, AND ANY ADDENDUMS THERETO, AND AS SHOWN ON THESE PLANS, SYMBOLS AND ABBREVIATIONS USED ARE SHOWN ON CALTRANS STANDARD PLANS A10A&B, A20A-D, AND A24A-E.
3. THERE WILL BE NO INTERFERENCE WITH TRAFFIC SIGNALS OR CROSSWALKS.
4. CONES WILL BE 28" MINIMUM HEIGHT AND HAVE REFLECTORIZED SLEEVES FOR NIGHT WORK.
5. POLICE WILL DIRECT TRAFFIC IF NECESSARY.

JCL BARRICADE COMPANY.
2334 E. EIGHTH ST., CA 90021
*Ph: (213) 622-9775 * Fax: (213) 622-9790*
CA Lic # 805357
TRAFFIC PLAN DRAWN BY:
E. RAMIREZ
Traffic control plan is drawn per MUTCD & 2009 Work Area Traffic Control Handbook

PROJECT LOCATION:

OWENSMOUTH AVE
CALIFA AVE TO OXNARD
CITY OF LOS ANGELES, CA

LOCATION CONTACT:

ELISA SMITH
OFFICE #: 213.763.9000

REV#	DATE	REVISION DESCRIPTION

Permit #F000507724-A

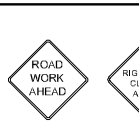

OPEN VISTA, LLC
" ENLIGHTENED "

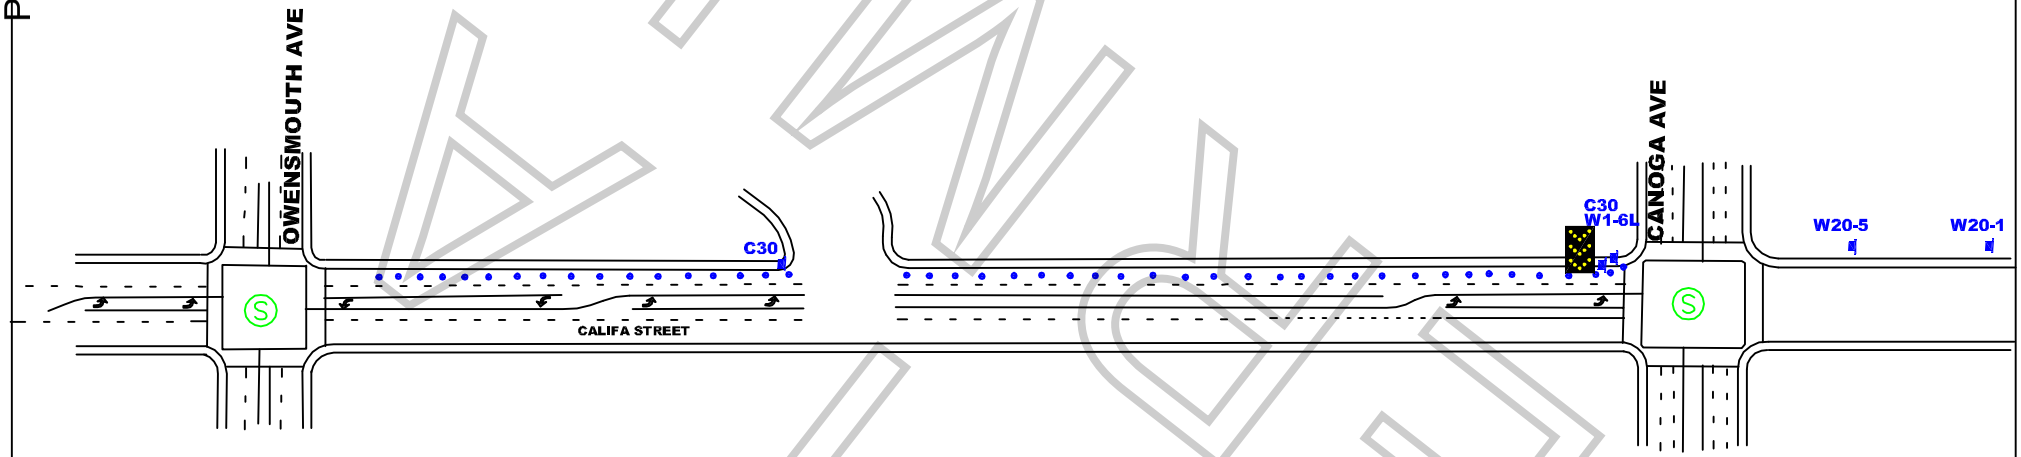

WORK ZONE TRAFFIC CONTROL PLAN GENERAL NOTES

ALL TRAFFIC CONTROL WILL BE INSTALLED AND CONFORM TO THE MUTCD AND WATCH MINIMUM REQUIREMENTS

1. DATE/TIME: 4-5-12 FROM 7:00 HOURS TO 19:00 HOURS.
2. ALL SIGNING, STRIPING, AND TRAFFIC CONTROL DEVICES SHALL CONFORM TO THE (CURRENT) STATE OF CALIFORNIA DEPARTMENT OF TRANSPORTATION (CALTRANS) STANDARD PLANS AND STANDARD SPECIFICATIONS, CALIFORNIA MUTCD, AND ANY ADDENDUMS THERETO, AND AS SHOWN ON THESE PLANS, SYMBOLS AND ABBREVIATIONS USED ARE SHOWN ON CALTRANS STANDARD PLANS A10A&B, A20A-D, AND A24A-E.
3. THERE WILL BE NO INTERFERENCE WITH TRAFFIC SIGNALS OR CROSSWALKS.
4. CONES WILL BE 28" MINIMUM HEIGHT AND HAVE REFLECTORIZED SLEEVES FOR NIGHT WORK.
5. POLICE WILL DIRECT TRAFFIC IF NECESSARY.

JCL BARRIDADE COMPANY.
2334 E. EIGHTH ST., CA 90021
Ph: (213) 622-9775 * Fax: (213) 622-9790
CA Lic # 805357
TRAFFIC PLAN DRAWN BY:
ISMAEL RODRIGUEZ
Traffic control plan is drawn per MUTCD & 2009 Work Area Traffic Control Handbook

TRAFFIC CONTROL FOR:	PROJECT LOCATION:	LOCATION CONTACT:
OPEN VISTA, LLC " ENLIGHTENED "	CALIFA FROM CANOGA & OWENSMOUTH CITY OF LOS ANGELES, CA	ELISA SMITH OFFICE #: 213.763.9000

REV#	DATE	REVISION DESCRIPTION

FINAL

Permit #F00050724-A

TRAFFIC CONTROL FOR
OPEN VISTA, LLC
" ENLIGHTENED "

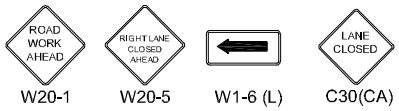

FLASHING ARROW SIGN (FAS)
28" TRAFFIC CONE
TYPE II BARRICADE WITH SIGN

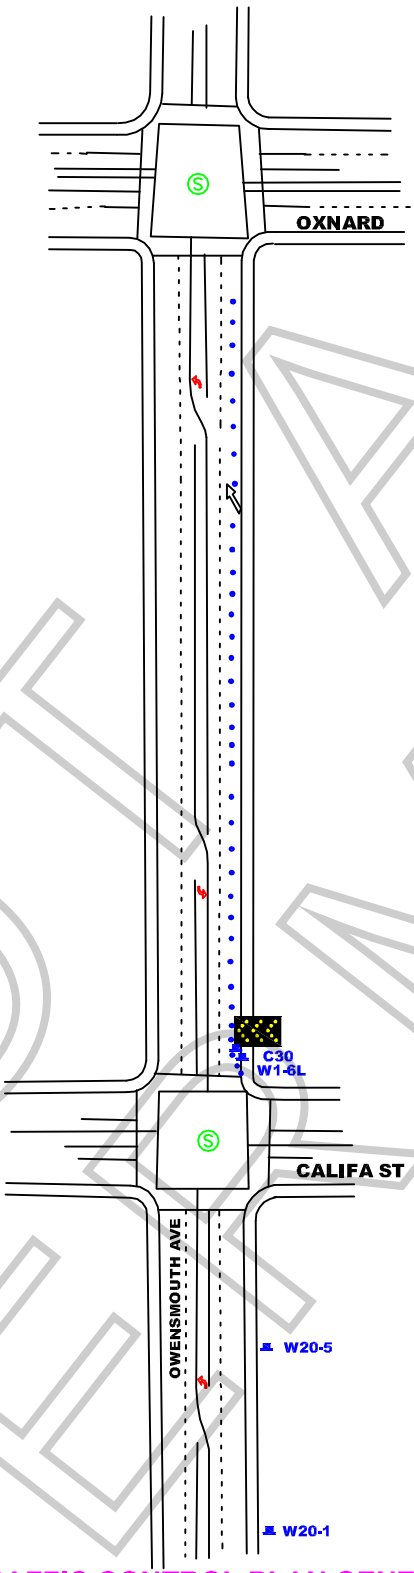

ALL TRAFFIC CONTROL WILL BE INSTALLED AND CONFORM TO THE MUTCD AND WATCH MINIMUM REQUIREMENTS

NOT A PERMIT

WORK ZONE TRAFFIC CONTROL PLAN GENERAL NOTES

1. DATE/TIME: 4-2-12 FROM 07:00 HOURS TO 4-5-12 02:00 HOURS.
2. ALL SIGNING, STRIPING, AND TRAFFIC CONTROL DEVICES SHALL CONFORM TO THE (CURRENT) STATE OF CALIFORNIA DEPARTMENT OF TRANSPORTATION (CALTRANS) STANDARD PLANS AND STANDARD SPECIFICATIONS, CALIFORNIA MUTCD, AND ANY ADDENDUMS THERETO, AND AS SHOWN ON THESE PLANS, SYMBOLS AND ABBREVIATIONS USED ARE SHOWN ON CALTRANS STANDARD PLANS A10A&B, A20A-D, AND A24A-E.
3. THERE WILL BE NO INTERFERENCE WITH TRAFFIC SIGNALS OR CROSSWALKS.
4. CONES WILL BE 28" MINIMUM HEIGHT AND HAVE REFLECTORIZED SLEEVES FOR NIGHT WORK.
5. POLICE WILL DIRECT TRAFFIC IF NECESSARY.

JCL BARRICADE COMPANY.
2334 E. EIGHTH ST., CA 90021
Ph: (213) 622-9775 * Fax: (213) 622-9790
CA Lic # 805357
TRAFFIC PLAN DRAWN BY:
E. RAMIREZ
Traffic control plan is drawn per MUTCD & 2009 Work Area Traffic Control Handbook

PROJECT LOCATION:
ES CURB LANE OF OWENSMOUTH
CALIFA AVE TO CONOGA AVE
CITY OF LOS ANGELES, CA

LOCATION CONTACT:
ELISA SMITH
OFFICE #: 213.763.9000

REV#	DATE	REVISION DESCRIPTION